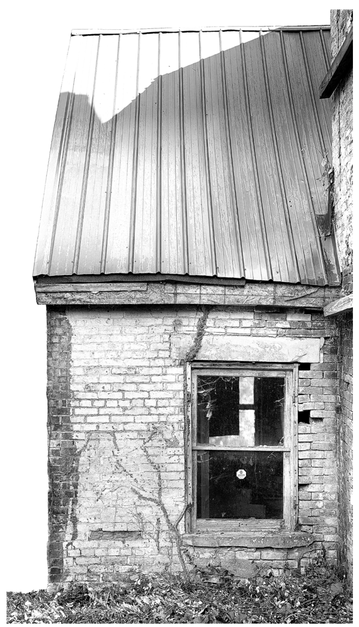

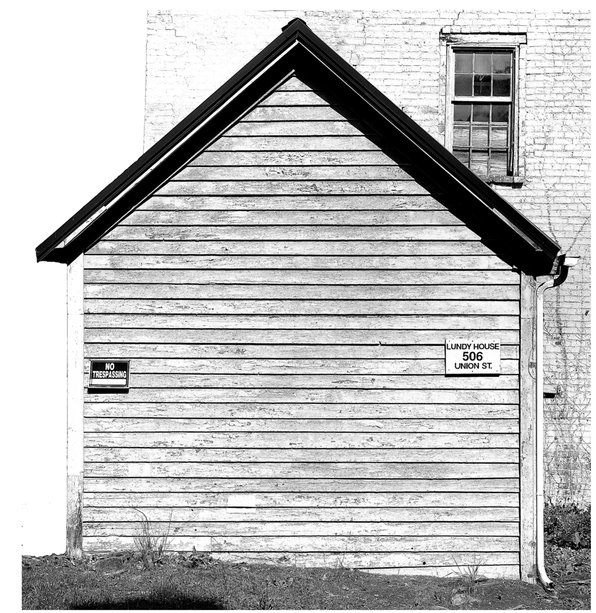

East Facade - Supplemental

Notice:
PhotoDrawing™ blueprints on these pages are produced under one or more of the following U.S. Patents 8,194,074, 8,542,233, 8,866,814, and 9,715,755; and patents pending.
http://manassasconsulting.com
Do not remove this notice.

12" 0' 1' 2' 3' 4' 5' 6'
1/2" = 1'-0"

Ohio History Connection

800 E 17th Ave

Columbus, OH 43211

Sheet Size Inches (24 X 36)

MANASSAS CONSULTING

Manassas Consulting, LLC.
375 S Pacific Ave
Pittsburgh, PA 15224
Telephone:
+1-412-235-1520
http://manassasconsulting.com

Notice:
Web accessible material accompanying this drawing including high density PhotoSurvey™ Inspection Tool images, and with this drawing may be accessed at http://ohc.manassasconsulting.com during the project.

© 2020 Manassas Consulting LLC. All rights reserved. This drawing is an instrument of service.

KEY PLAN

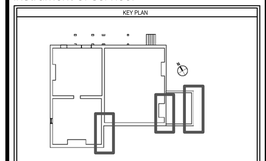

CAD FILE INFORMATION

REVISION NUMBER	REVISION DESCRIPTION	REVISION DATE

GRAPHIC SCALE

CONTACT	A/E	
	CONSTRUCT.	
ARCHITECT/ENGINEER	PRIME A/E	
	ADDRESS	STREET / CITY / STATE
	PRIME A/E PROJ. MGR.	
	SUB A/E	
	ADDRESS	STREET / CITY / STATE
	SUB A/E	
	ADDRESS	STREET / CITY / STATE
BUILDING	NAME	Benjamin Lundy House
	ADDRESS	STREET 506 Union Street
		CITY Mt Pleasant
		STATE OH ZIP CODE 43939
	BLDG NO.	
	ADDL. FACILITY	
	ADDL. FAC.NO.	
PROJECT	TITLE	Masonry Restoration
	DESCRIPTION	Existing Condition Survey
	SUBMISSION	100% SUB. DATE 8/15/2020
	PROJ. MGR.	
	PROJ. NO.	
	DRAWN BY	Battle Brown DATE DRAWN 8/12/2020
	CKD BY	DATE CKD
	FILE NAME	AV204.dwg
SHEET	FLOOR NO.	
	TITLE	East Facade Supplemental
	NUMBER	AV (DISCIPLINE) 2 (SHEET TYPE) 04 (SEQUENCE)

ISSUED BY THE OHIO HISTORY CONNECTION - FOR OFFICIAL USE ONLY. Do not remove this notice. Properly destroy documents when no longer needed.