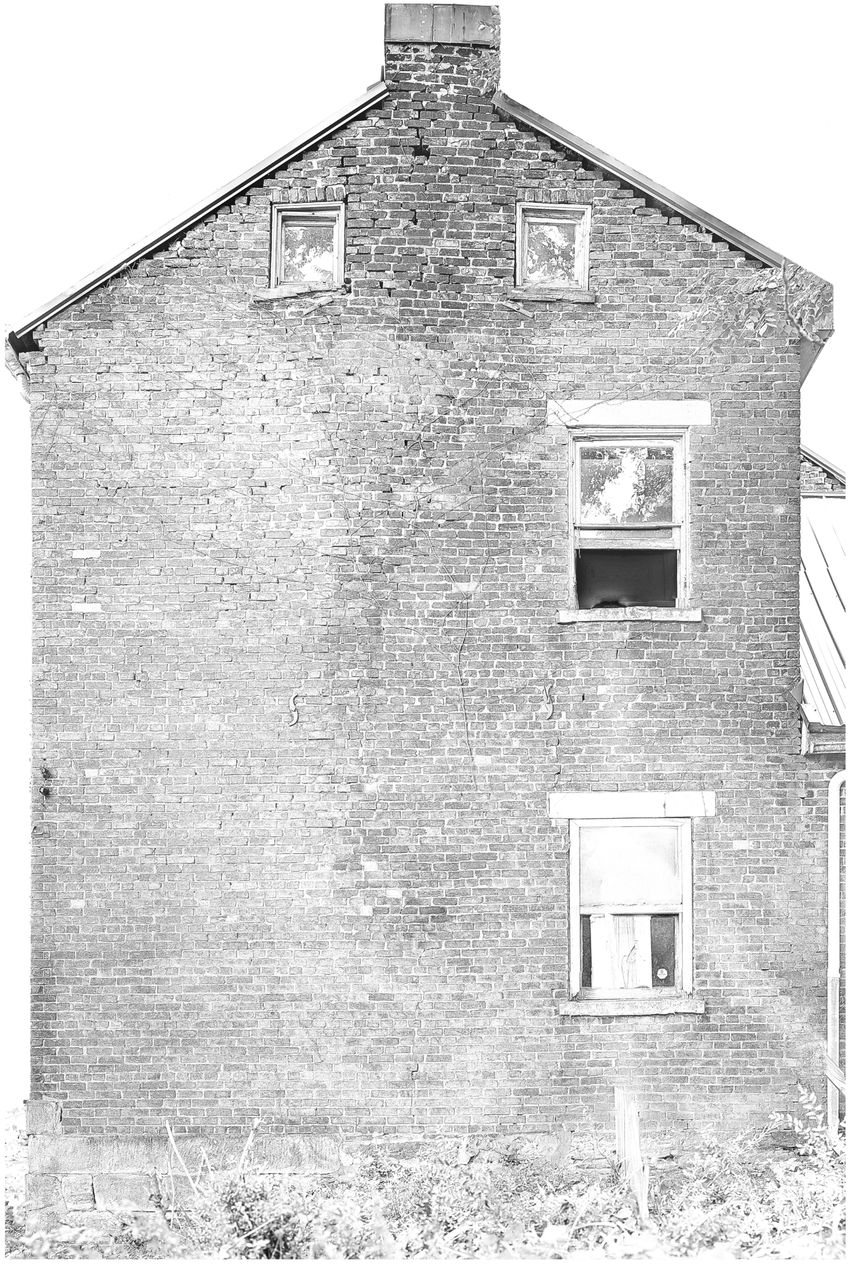

West Facade

Notice:
PhotoDrawing™ blueprints on these pages are produced under one or more of the following U.S. Patents 8,194,074, 8,542,233, 8,866,814, and 9,715,755; and patents pending.
http://manassasconsulting.com
Do not remove this notice.

12" 0' 1' 2' 3' 4' 5' 6'
1/2" = 1'-0"

Ohio History Connection

800 E 17th Ave

Columbus, OH 43211

Sheet Size Inches (24 X 36)

MANASSAS CONSULTING

Manassas Consulting, LLC.
375 S Pacific Ave
Pittsburgh, PA 15224
Telephone:
+1-412-235-1520
http://manassasconsulting.com

Notice:
Web accessible material accompanying this drawing including high density PhotoSurvey™ Inspection Tool images, and with this drawing may be accessed at http://ohc.manassasconsulting.com during the project.

© 2020 Manassas Consulting LLC. All rights reserved. This drawing is an instrument of service.

KEY PLAN

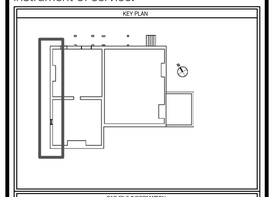

CAD FILE INFORMATION

REVISION NUMBER	REVISION DESCRIPTION	REVISION DATE

DRAWING SCALE

CONTRACT	A/E	
	CONSTRUCT.	
ARCHITECTS/ENGINEERS	PRIME A/E ADDRESS	STREET / CITY / STATE
	PRIME A/E PROJ. MGR.	
	SUB A/E ADDRESS	STREET / CITY / STATE
	SUB A/E ADDRESS	STREET / CITY / STATE
BUILDING	NAME	Benjamin Lundy House
	ADDRESS	STREET 506 Union Street / CITY Mt Pleasant / STATE OH / ZIP CODE 43939
	BLDG NO.	
	ADD'L FACILITY	
	ADD'L FAC.NO.	
PROJECT	TITLE	Masonry Restoration
	DESCRIPTION	Existing Condition Survey
	SUBMISSION	100% / SUB. DATE 8/15/2020
	ASST. PROJ. MGR.	
	ASST. PROJ. NO.	
	DRAWN BY	Battle Brown / DATE DRAWN 8/12/2020
	CKD BY	/ DATE CKD
	FILE NAME	AV207.dwg
DRAWING	FLOOR NO.	
	TITLE	West Facade
	NUMBER	AV (DISCIPLINE) 2 (SHEET TYPE) 07 (SEQUENCE)

ISSUED BY THE OHIO HISTORY CONNECTION – FOR OFFICIAL USE ONLY. Do not remove this notice. Properly destroy documents when no longer needed.